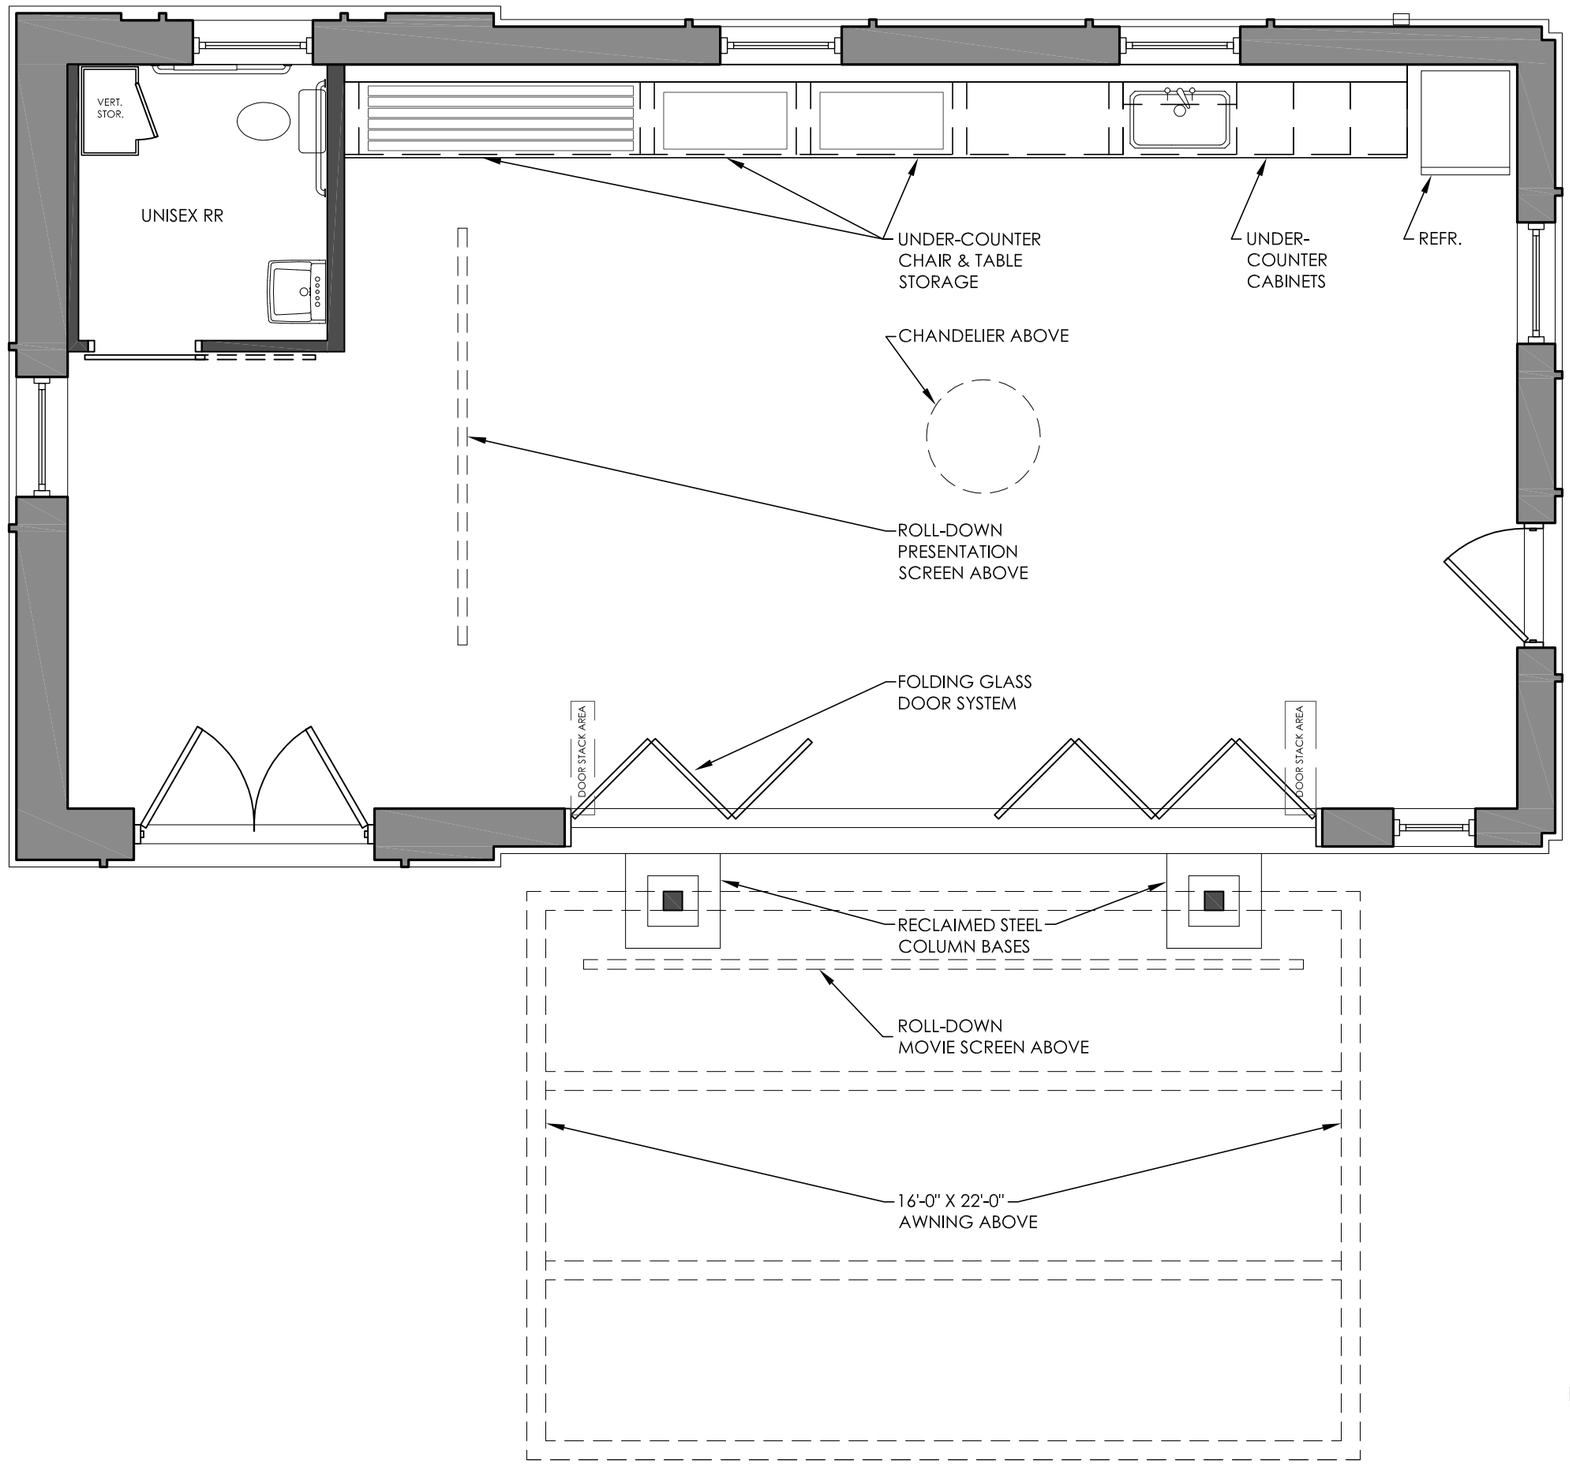

SCALE: 1/4" = 1'-0"

July 16, 2013

Proposed Floor Plan
hatch + ulland owen architects

Sparky Park Fesibility Study
3701 Grooms Street, Austin, Texas

hatch + ulland owen architects