

## Illustrative Site Plan

New 8' paved ped/bike path  
(by Watershed)

New 6' pool enclosure  
(by Aquatics)

NORTHEAST ENTRY

ENTRY SIGN

CASCADE  
RAINGARDENS

BIKE RACKS

0-2 PLAY

POOL

PICNIC AREA

RAINGARDEN

GREAT LAWN

RENOVATED  
SHELTER HOUSE

SPORTS COURT

2-5 PLAY

5-12 PLAY

BUTTERFLY  
GARDENS

RESURFACED  
TENNIS COURTS

RAINGARDEN

HILL SLIDE  
+ STABILIZATION

DIVERSION  
CURB

ENTRY SIGN


BIKE RACKS

SOUTHWEST ENTRY

SUNSET DRIVE (two-way traffic)

NEW TREES  
+ WILDFLOWERS

LARRY MONROE  
FOREVER BRIDGE

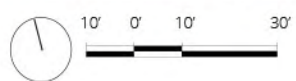





ENTRANCE FROM SUNSET LANE AT ALAMEDA DRIVE, facing West



SHRUBS (creek bank edge, partial shade)  
American Beautyberry  
Barbados Cherry  
Turks Cap




GROUND COVER  
(planters, south lawn)  
Inland Sea Oats  
Pigeonberry  
Silver Ponyfoot

PERENNIALS (planters, hillside)

Blackfoot Daisy  
Batface Cuphea  
Fall Aster  
Majestic Sage  
Rock Rose  
Trailing Lantana  
Yarrow





Landscape & Stormwater Management

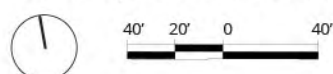


TREES  
Cedar Elm  
Bigtooth Maple  
Mountain Laurel  
Mexican Buckeye  
Live Oak  
Anacacho Orchid  
Carolina Buckthorn





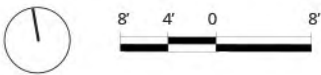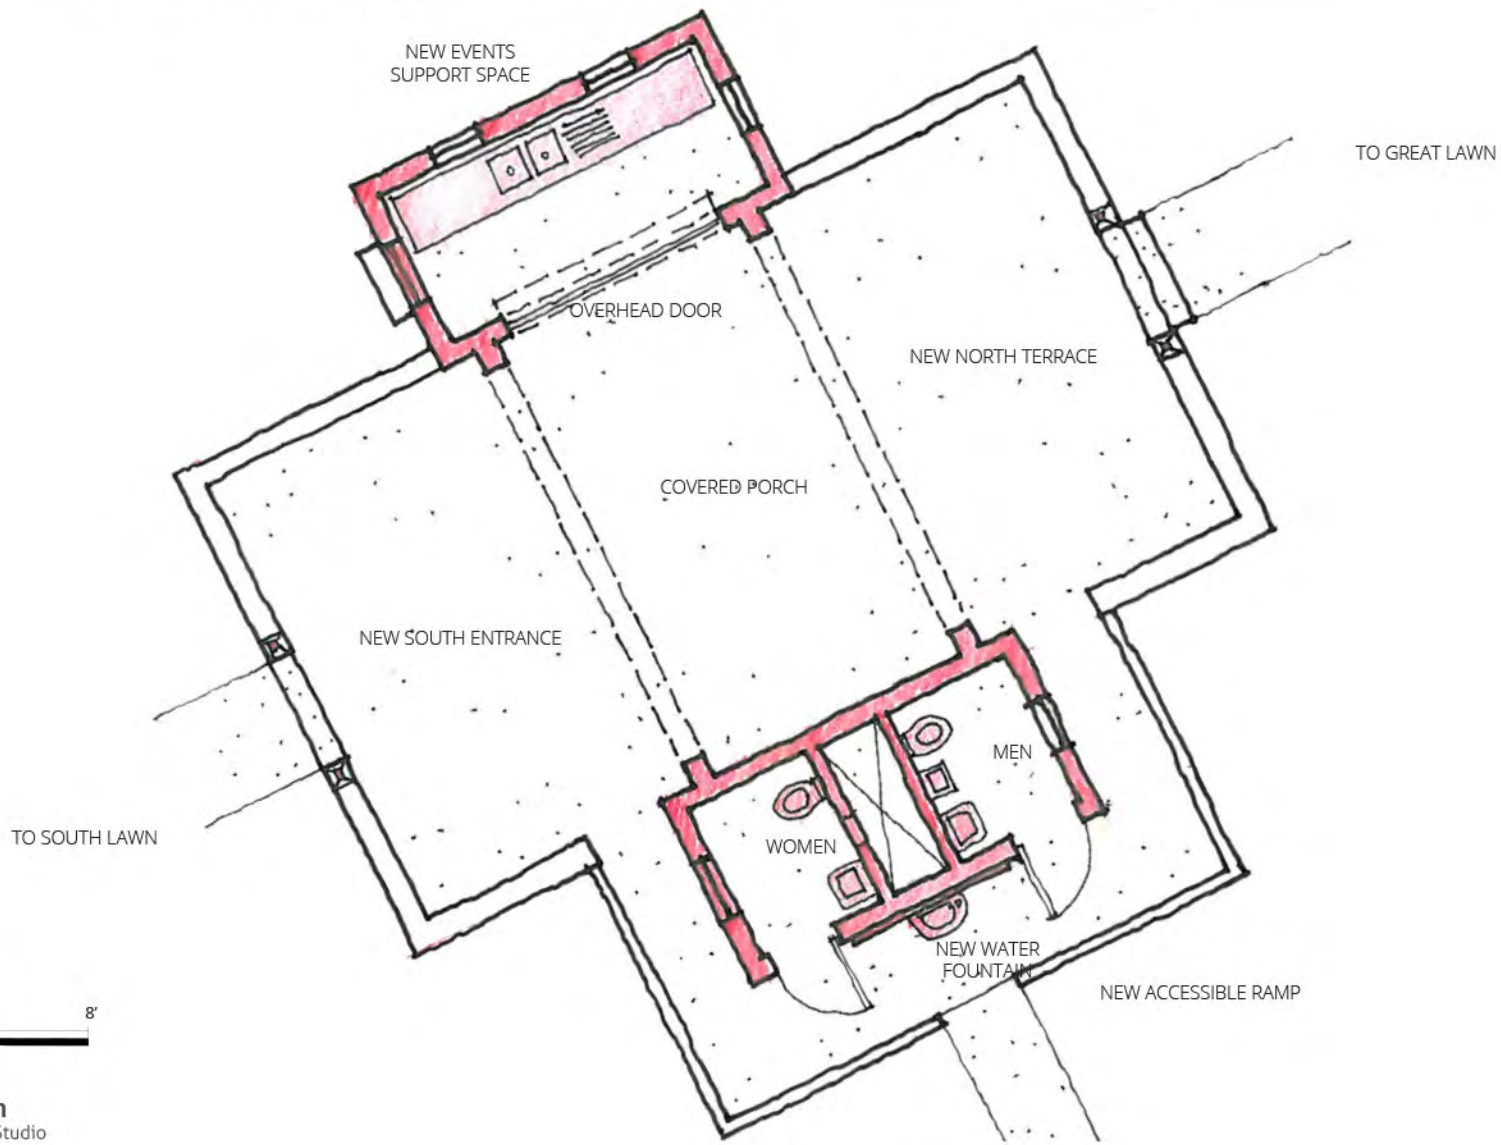


Shelter House Plan  
image by McCann Adams Studio

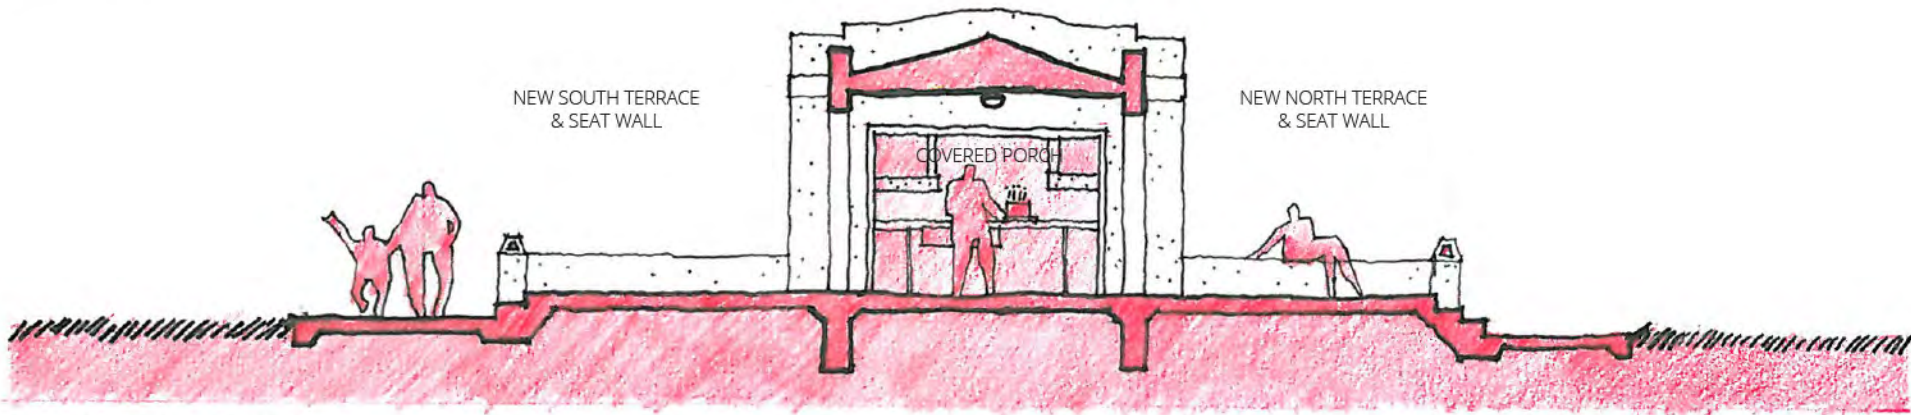


Shelter House Section looking West  
image by McCann Adams Studio






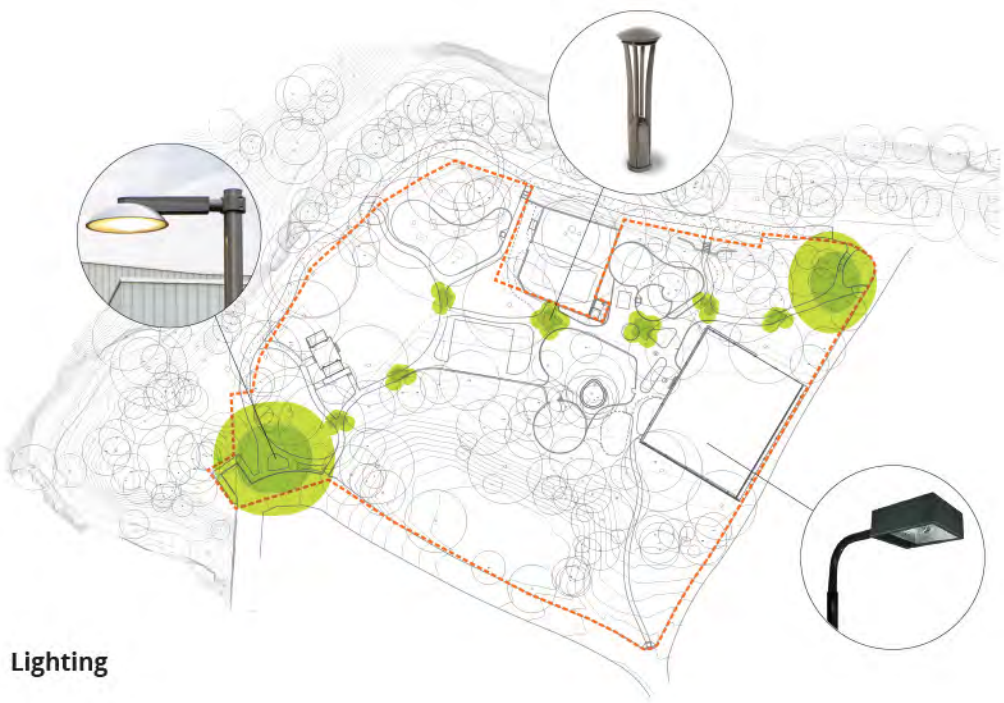

Lighting

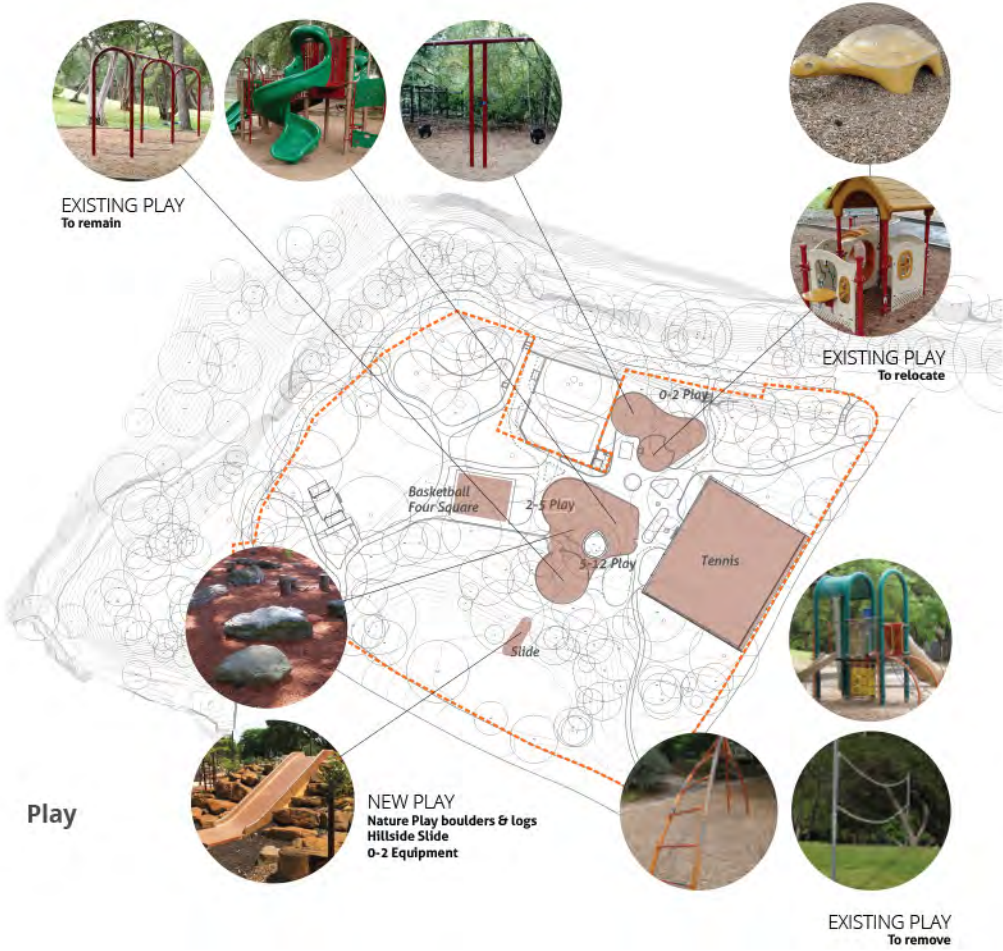

Play

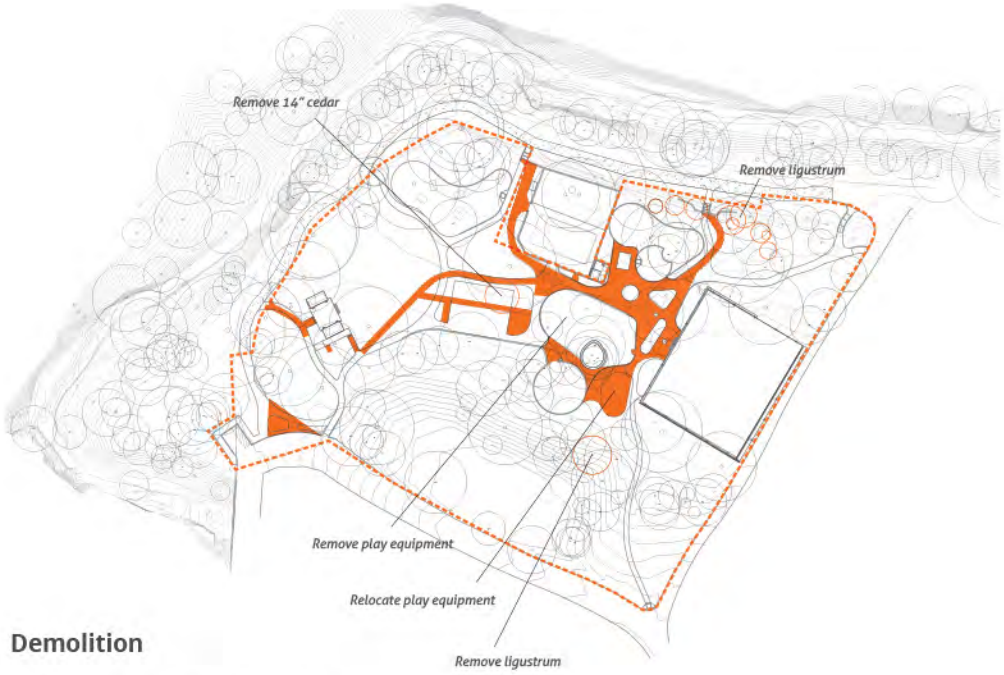

Demolition

