Burnet Road Project

Better Block

DRAFT

ACE Site Plan
v2

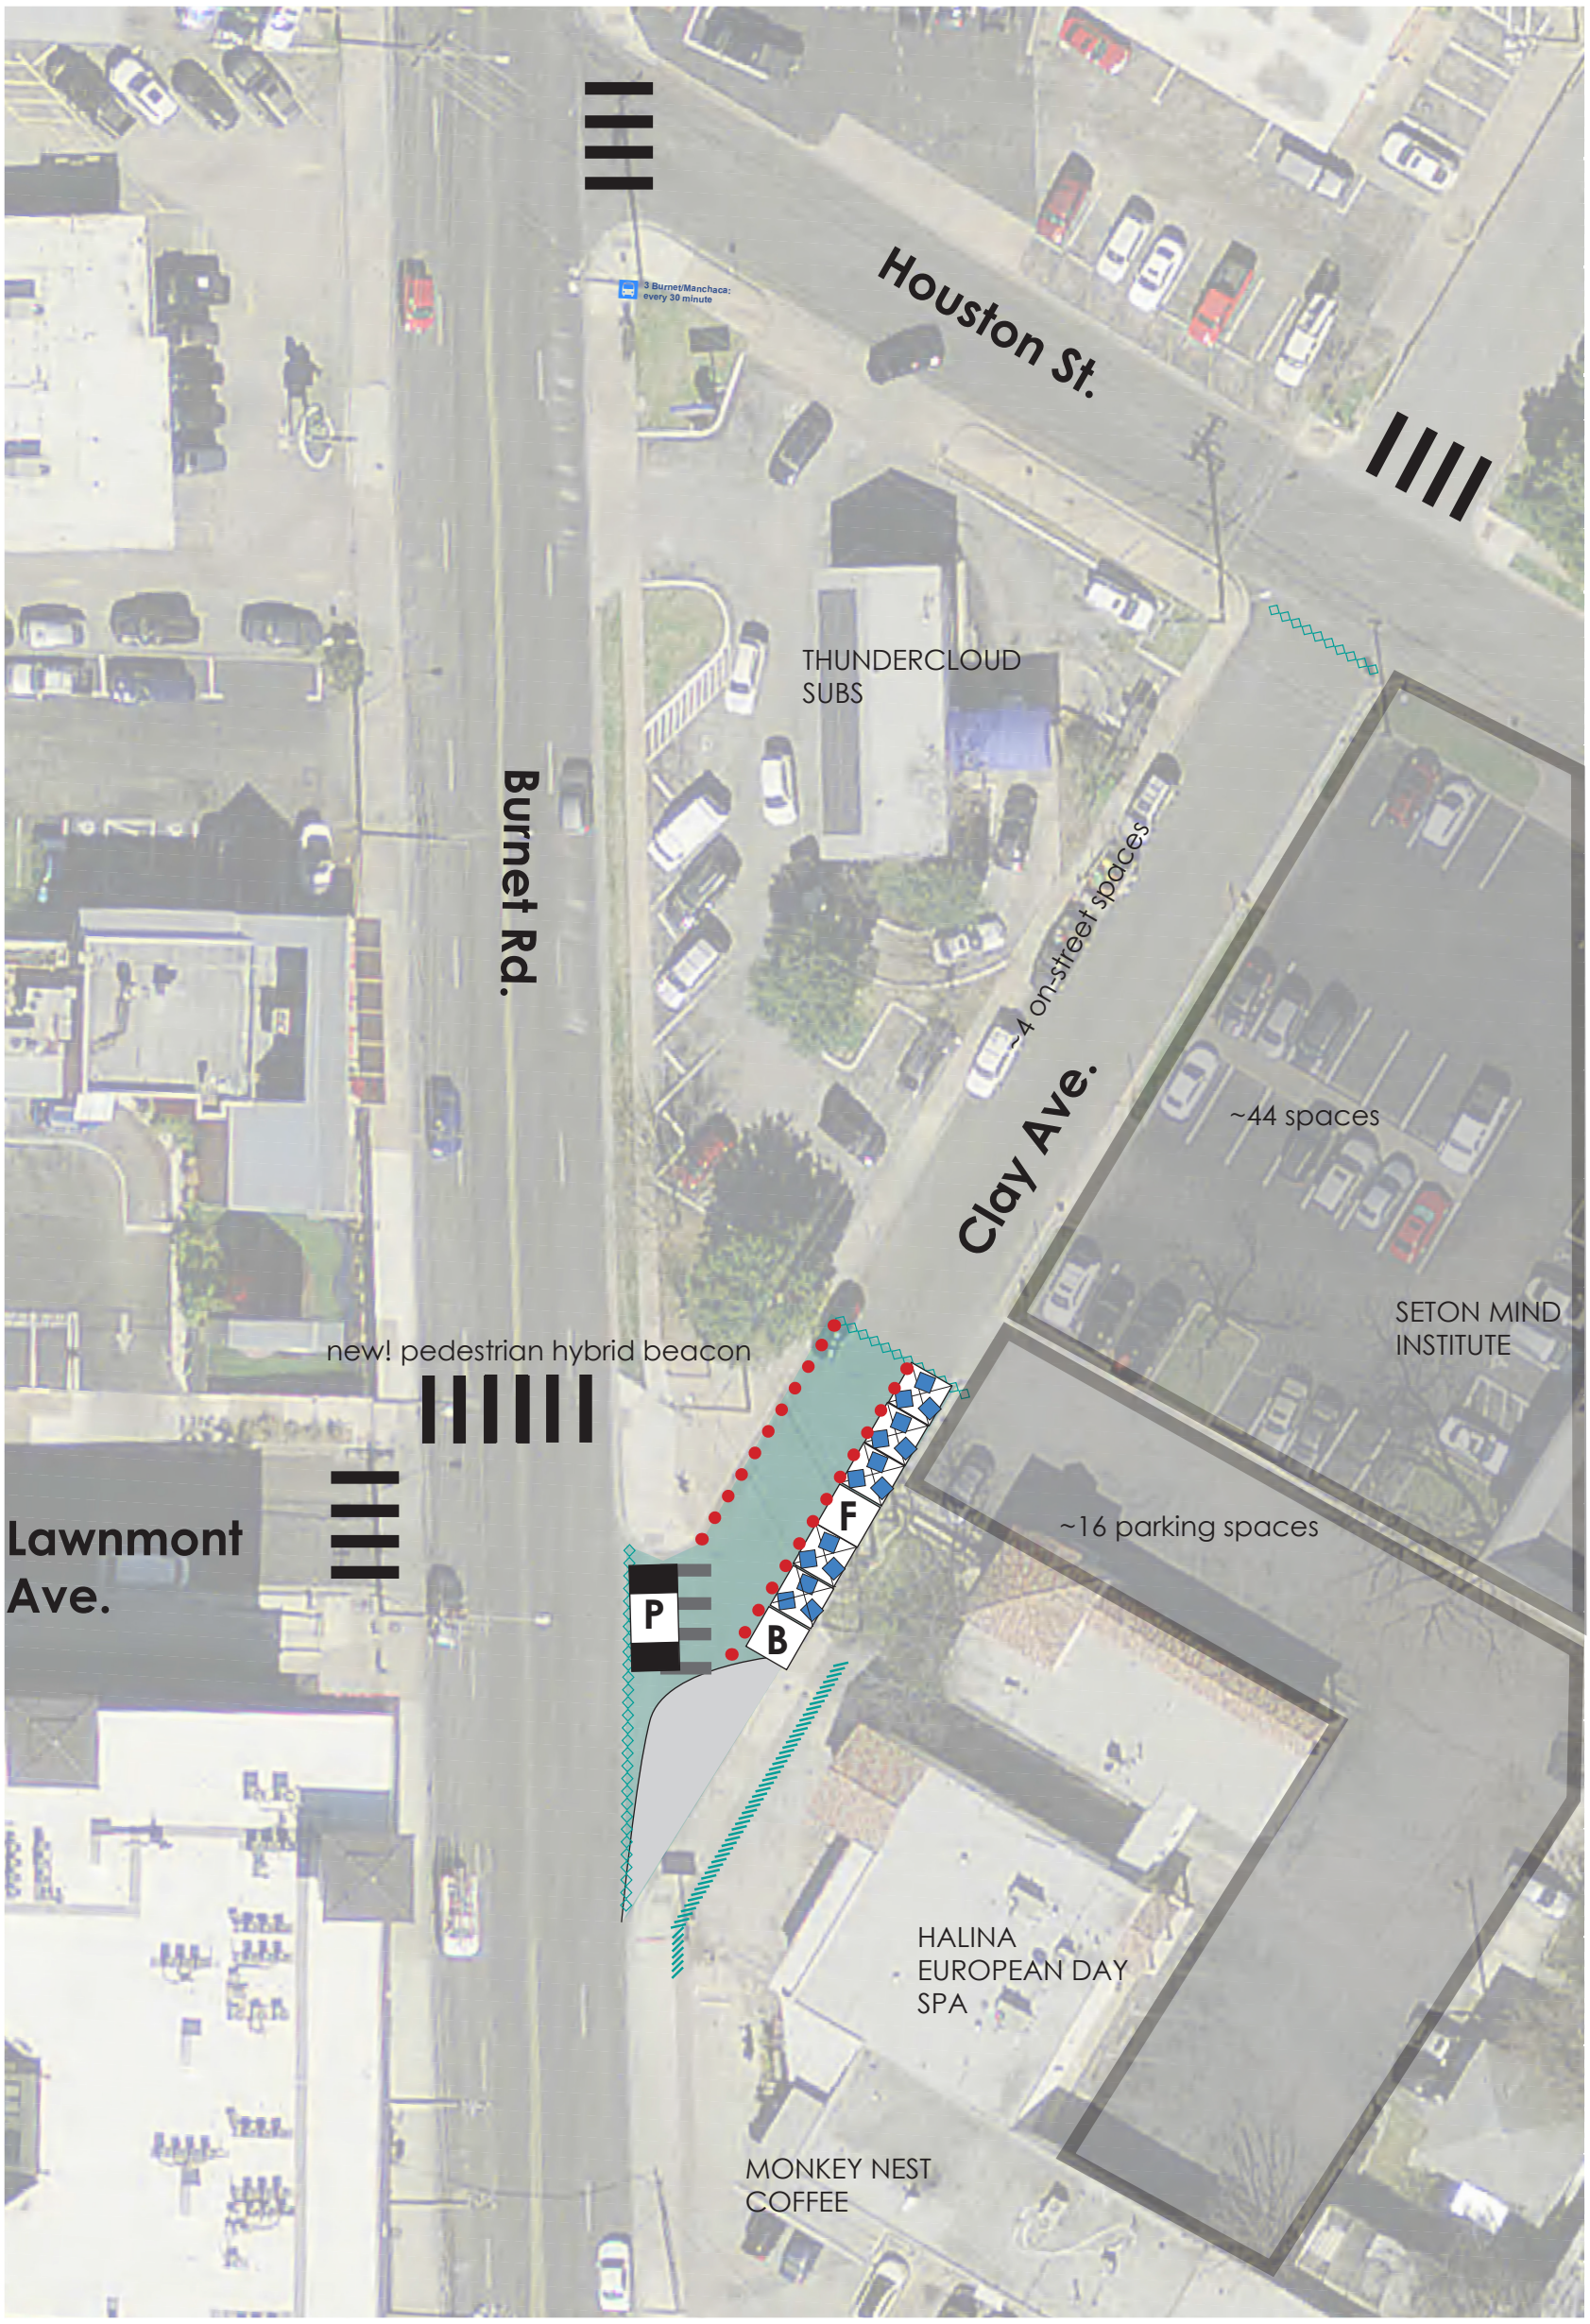

- pop-up tent (10'x10')
- seating
- B — band (unamplified)
- F — food (ice cream)
- P — patrol vehicle
- street closure
- temporary street trees/plants
- 20 foot fire lane
- painted crosswalk (new!)
- sidewalk extension
- shared parking
- chalked pavement

NORTH 0 20 40 Feet