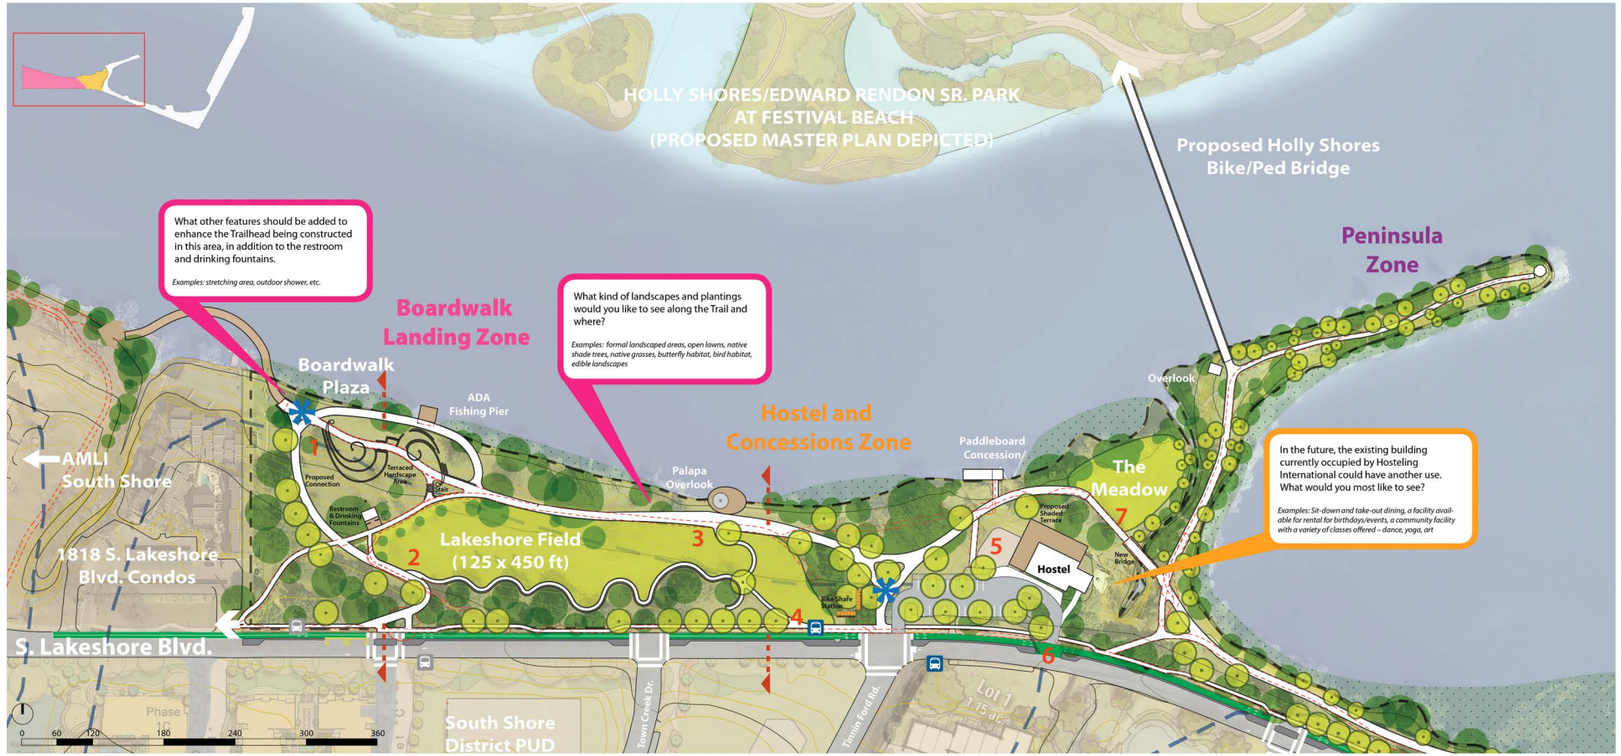

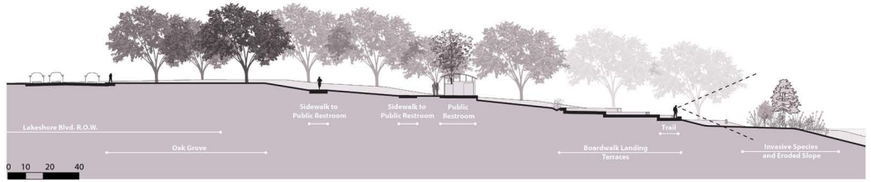

Existing Section at Lakeshore Blvd. (Looking West)

Proposed Section at Boardwalk Landing (Looking West)

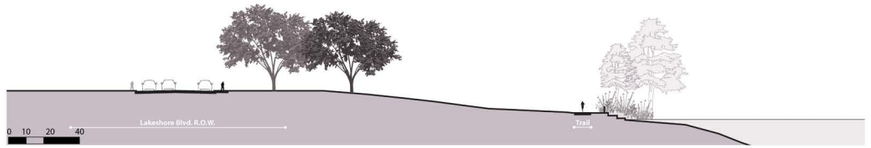

Existing Section at Stormwater Outlet (Looking West)

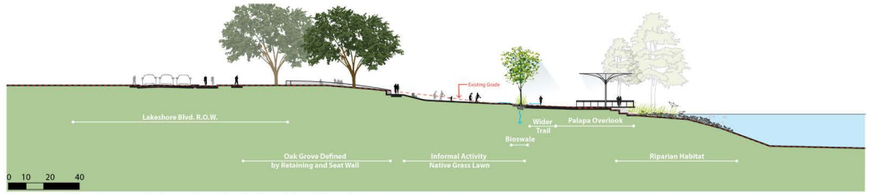

Proposed Section at Palapa Overlook (Looking West)

Boardwalk Landing & Hostel and Concession Zones
Southeast Shore Trail and Park: Preliminary Master Plan Concepts

COMMUNITY MEETING #2 January 29, 2014 DRAFT

Legend:

- Existing Path
- Existing Tree
- 100-Year Floodplain
- Proposed Path
- Proposed Tree
- Rock Banks
- Cycle Tracks
- Existing Small Tree
- Transmission Tower
- Proposed Bridge
- Proposed Small Tree
- Removed Bus Stop
- Pier Structure
- Proposed Fruit Tree
- Proposed Bus Stop
- Proposed Native Lawn
- Proposed Riparian Vegetation
- Proposed Trailhead

CITY OF AUSTIN · AUSTIN PARKS & RECREATION Cultural Places, Natural Spaces · The Trail Foundation · mccann adams studio