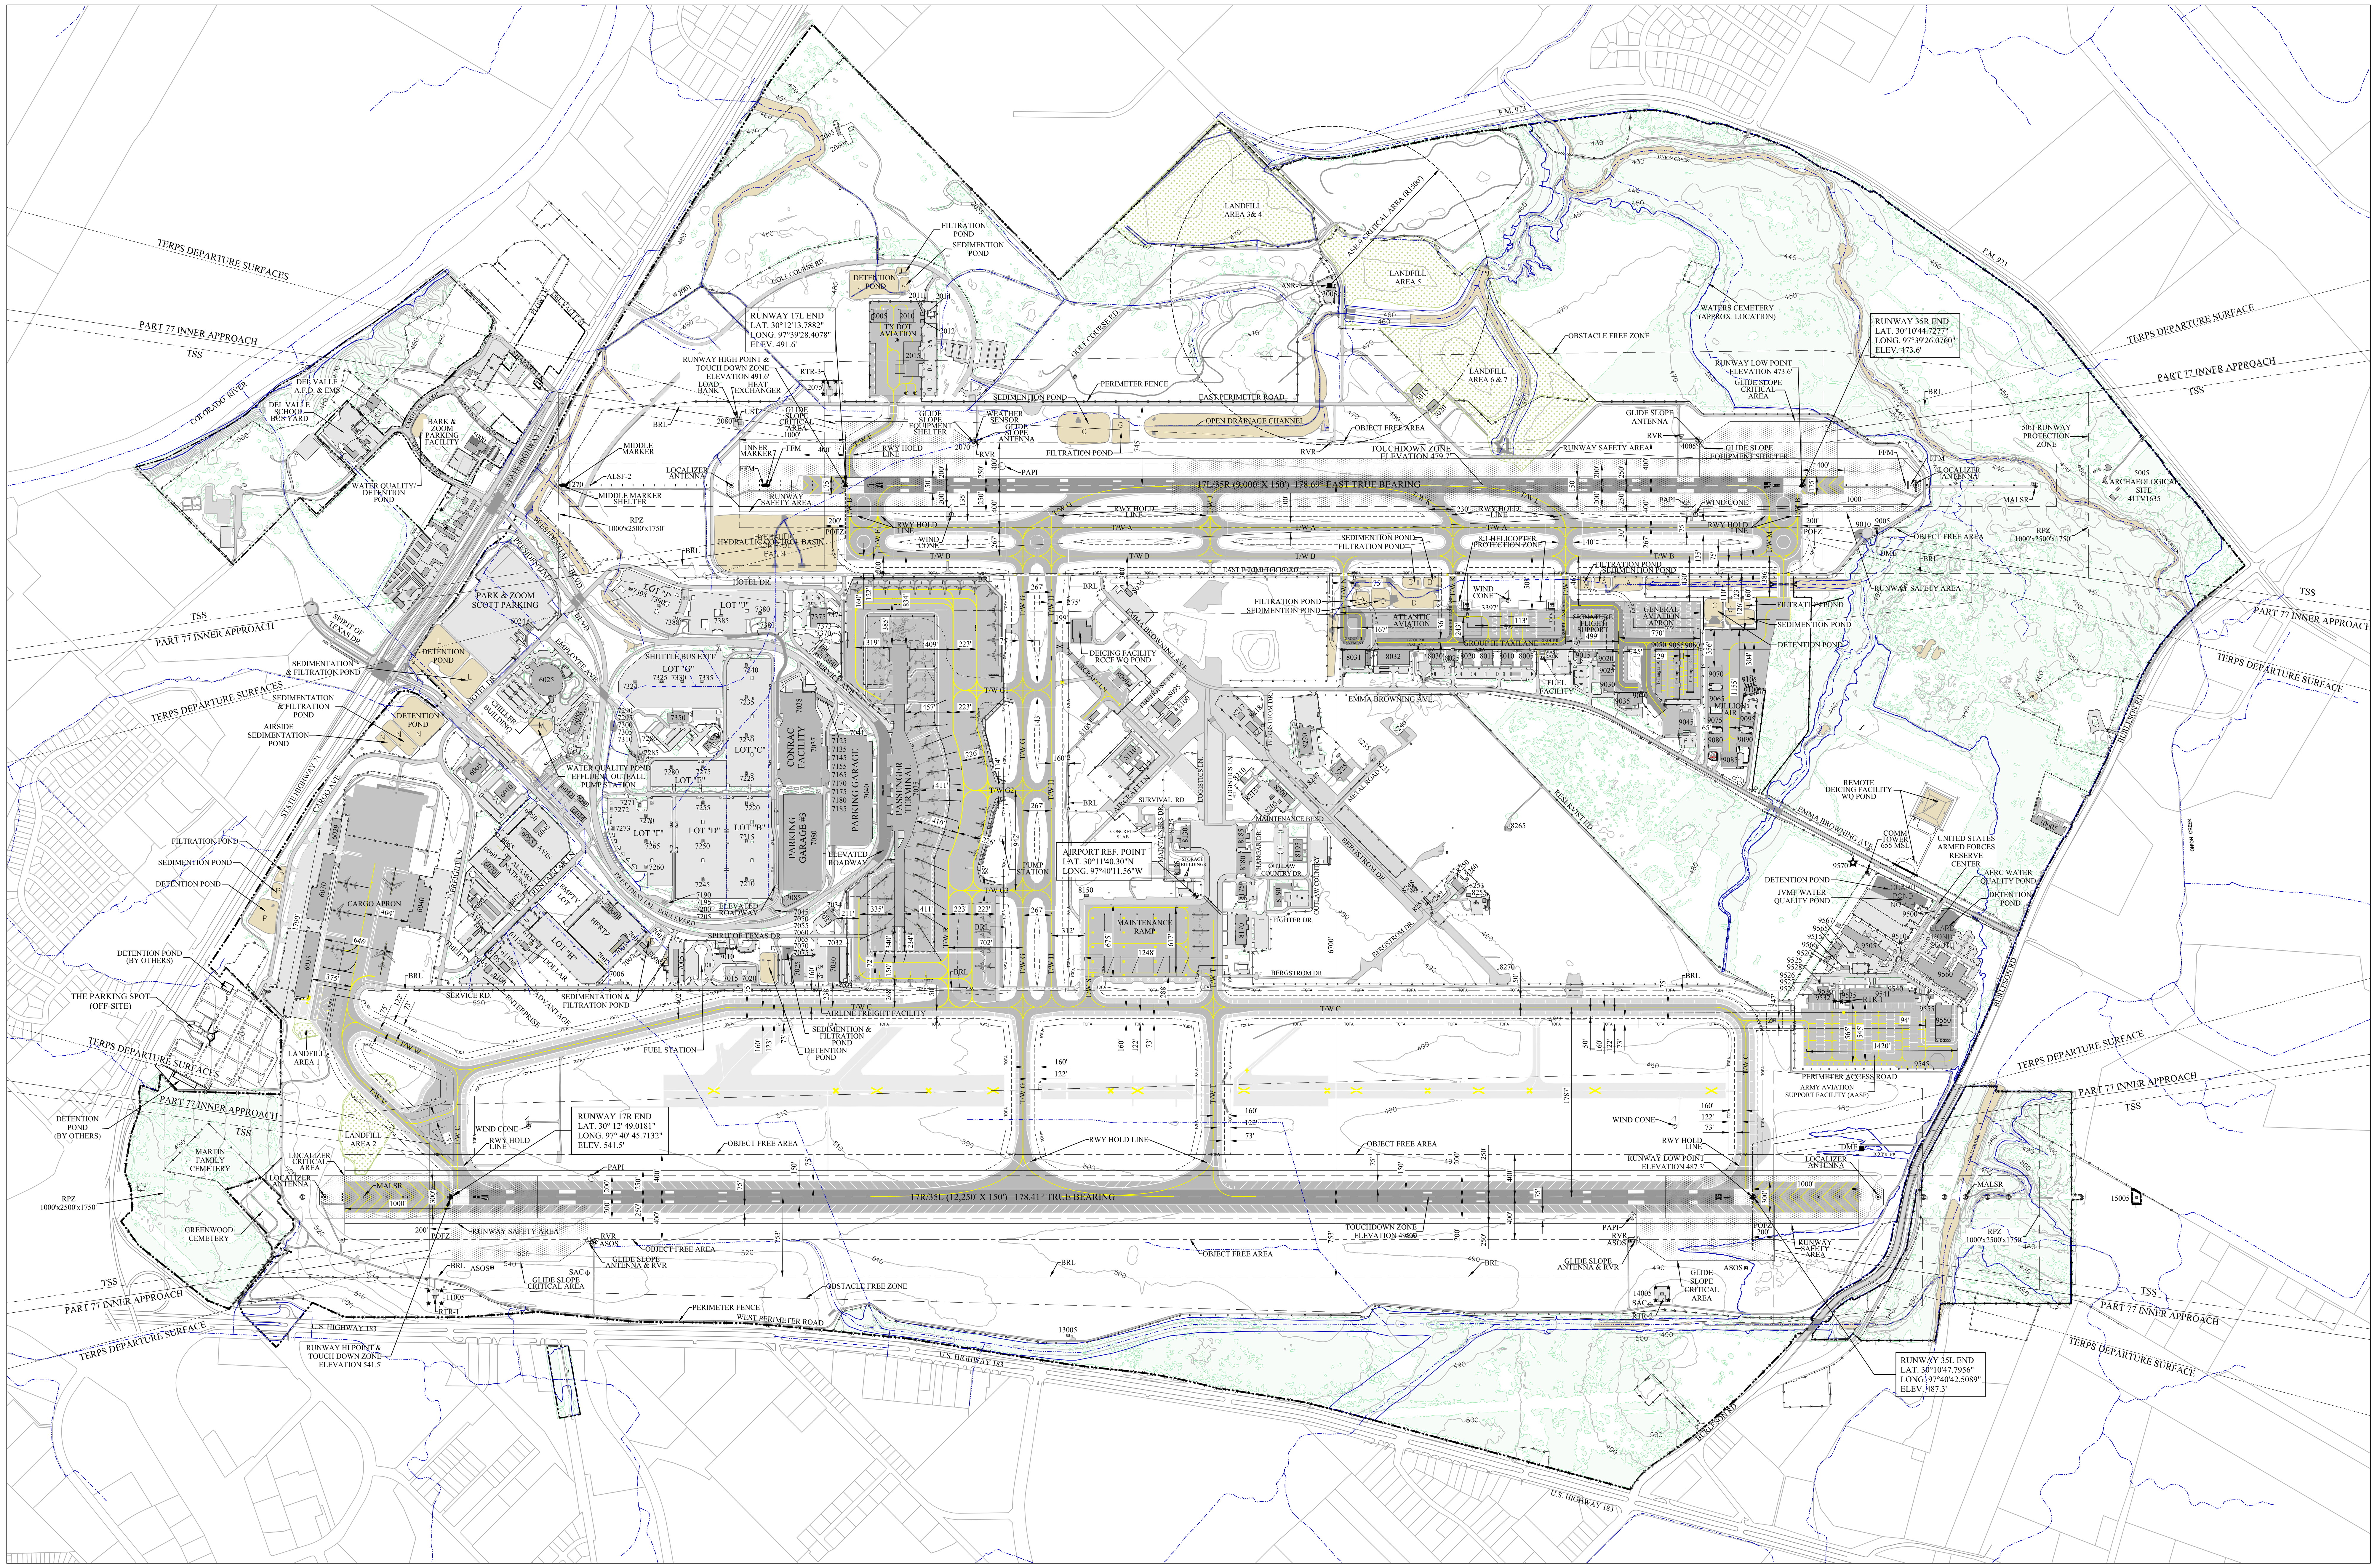

DRAWING LEGEND

ITEM	EXISTING
PACS & SACS	
LOC	
NAVAIDS	
RVR	
PAPI	
GLIDE SLOPE ANTENNA	
WIND SOCK	
ROTATING BEACON	
DISTANCE MEASURING EQUIPMENT	
MALSR	
PART 77 INNER APPROACH	
TERPS	
AIRPORT PROPERTY LINE	
POFZ	
ROFA	
RSA	
ROFZ	
RPZ	
TSS	
TOFA	
TSA	
NAVAID CRITICAL AREA	
BRL	
SECURITY FENCE	
AIRPORT REFERENCE POINT	
100 YEAR FLOODPLAIN	
STREAMS (COA)	
STORM DRAINAGE & WATER	
BUILDINGS	
APRON	
AIRFIELD PAVEMENT	
ROADWAY PAVEMENT	
LANDFILL	
TREELINE	

ACRONYM TABLE

ACRONYM	DESCRIPTION
AGL	ABOVE GROUND LEVEL
ARP	AIRPORT REFERENCE POINT
ASOS	AUTOMATED SURFACE OBSERVING SYSTEM
ASR-9	AIRPORT SURVEILLANCE RADAR-9
BRL	BUILDING RESTRICTION LINE
DME	DISTANCE MEASURING EQUIPMENT
FFM	FAR FIELD MARKER
GQS	GLIDEPATH QUALIFICATIONS SURFACE
HIRL	HIGH INTENSITY RUNWAY LIGHT
HITL	HIGH INTENSITY TAXIWAY LIGHTING SYSTEM
ILS	INSTRUMENT LANDING SYSTEM
LOC	LOCALIZER
LOM	LOCATOR OUTER MARKER
MALSR	MEDIUM INTENSITY APPROACH LIGHTING SYSTEM WITH RUNWAY ALIGNMENT INDICATOR LIGHTS
MIRL	MEDIUM INTENSITY RUNWAY LIGHT
MITL	MEDIUM INTENSITY TAXIWAY LIGHT
MSL	MEAN SEA LEVEL
NAVAIDS	NAVIGATIONAL AIDS
NDB	NON-DIRECTIONAL BEACON
NPI	NON-PRECISION INSTRUMENT APPROACH
NPIAS	NATIONAL PLAN OF INTEGRATED AIRPORT SYSTEMS
OFA	OBJECT FREE AREA
OFZ	OBJECT FREE ZONE
PACS	PRIMARY AIRPORT CONTROL STATION
PAPI	PRECISION APPROACH PATH INDICATOR
PIR	PRECISION INSTRUMENT APPROACH
POFZ	PRECISION OBSTACLE FREE ZONE
REIL	RUNWAY END IDENTIFIER LIGHTS
RNAV	AREA NAVIGATION
ROFA	RUNWAY OBJECT FREE AREA
ROFZ	RUNWAY OBSTACLE FREE ZONE
RPZ	RUNWAY PROTECTION ZONE
RSA	RUNWAY SAFETY AREA
RVR	RUNWAY VISUAL RANGE
RVZ	RUNWAY VISIBILITY ZONE
SACS	SECONDARY AIRPORT CONTROL STATION
TERPS	TERMINAL INSTRUMENT PROCEDURES
TESM	TAXIWAY EDGE SAFETY MARGIN
TL	TAXILANE
TOFA	TAXIWAY OBJECT FREE AREA
TSA	TAXIWAY/TAXILANE SAFETY AREA
TSS	THRESHOLD SITING SURFACE
TWY	TAXIWAY

NOTES:

1. ALL DRAWINGS IN THE ALP SET ARE FOR PLANNING PURPOSES ONLY. FIELD VERIFY EXACT LOCATION OF ALL FACILITIES PRIOR TO PROJECT DESIGN OR CONSTRUCTION .
2. AIRPORT LAYOUT PLAN BASED ON CURRENT GIS DATA AND AERIAL PHOTOGRAPHY (APRIL 2014).
3. NAVAID CRITICAL AREAS ARE SHOWN AS PER PLANNING CRITERIA (AC 150/5300-13) AND SHOWN ON RUNWAY APPROACH PLANS.
4. HORIZONTAL DATUM: NAD83 TEXAS STATE PLANE CENTRAL ZONE COORDINATE SYSTEM WAS USED.
5. VERTICAL DATUM: NAVD88
6. SEE AIRSPACE AND APPROACH & DEPARTURE SHEETS FOR PART 77 SURFACES.
7. SEE RUNWAY PROTECTION ZONE PLAN AND PROFILES FOR TRAVERSE WAY ELEVATIONS.
8. AOA FENCE HEIGHTS RANGE FROM 6-8 FEET.
9. WAIVER OF DESIGN STANDARDS FOR PAVED OVERRUN AREA OF RUNWAY 17R ISSUED JUNE 15, 1995.
10. SEE SHEET 2: DATA SHEET FOR EXISTING TAXIWAY WIDTHS.

EXISTING ARP:
LAT 30° 11' 40.30" N
LONG 97° 40' 11.56" W

TEXAS STATE PLANE CENTRAL ZONE - NAD83

FUTURE ARP:
LAT 30° 11' 44.06" N
LONG 97° 40' 15.05" W

TEXAS STATE PLANE CENTRAL ZONE - NAD83

(SEE FUTURE ALP SHEET FOR FUTURE ARP LOCATION)

EXISTING BUILDINGS

NO.	FACILITY	A.G.L.	M.S.L.
1270	MIDDLE MARKER SUPPORT BUILDING - RWY. 17L	9.791	523.923
2001	LATRINE	16.872	544.518
2005	STATE AIRCRAFT POOLING BOARD HANGAR #4	31.416	529.923
2010	STATE AIRCRAFT POOLING BOARD HANGAR #3	31.527	542.048
2011	STATE AIRCRAFT POOLING BOARD FUEL CANOPY	17.110	537.613
2012	STATE AIRCRAFT POOLING BOARD FUEL CANOPY	17.379	537.613
2014	STATE AIRCRAFT POOLING BOARD FUEL BUILDING	9.867	532.001
2015	STATE AIRCRAFT POOLING BOARD TERMINAL / HANGARS 1&2	32.967	526.403
2055	GOLF COURSE IRRIGATION CONTROL - PARDS	10.534	542.189
2060	GOLF COURSE IRRIGATION CONTROL - PARDS	9.090	544.359
2065	GOLF COURSE MAINTENANCE FACILITY - PARDS	13.897	544.518
2070	GLIDE SLOPE SUPPORT BUILDING - RWY. 17L	9.743	525.726
2075	RTR-3	12.604	526.518
2080	LOCALIZER ELECTRIC GENERATOR BUILDING - RWY. 35R	12.031	525.791
3005	ASR-9	20.129	544.075
3015	DOA STORAGE BUILDING	16.250	514.588
3020	DOA STORAGE BUILDING	16.250	522.659
4005	GLIDE SLOPE SUPPORT BUILDING - RWY. 35R	9.935	517.882
5000	BARK & ZOOM BOARDING BUILDING (OFF AIRPORT PROPERTY)	NO DATA	494.900
5005	ARCHAEOLOGICAL SITES (8 SITES) A.G.L. RANGE: 0 - 20.095 M.S.L. RANGE: 489.642 - 529.921	20.095	529.921
6005	DOA PLANNING & ENGINEERING ADMINISTRATION	19.866	690.704
6010	COA EDUCATION AND TRAINGING CENTER	17.182	513.043
6024	PARK & ZOOM BUILDING	NO DATA	NO DATA
6025	HILTON HOTEL	76.412	690.704
6026	HYATT HOTEL	160.750	506.500
6029	CARGO PORT BUILDING #3	32.554	513.508
6030	CARGO PORT BUILDING #2	25.200	507.864
6035	CARGO PORT BUILDING #1	26.024	485.104
6040	AEROTERM BUILDING #1	25.340	507.864
6042	RETAIL BUILDING	131.330	505.833
6043	CONVENIENCE STORE	132.250	506.000
6044	GAS PUMP CANOPY	127.416	NO DATA
6045	RENTAL CAR FACILITIES - AVIS FUEL ISLAND	14.813	507.514
6050	RENTAL CAR FACILITIES - AVIS FUEL TANKS	NO DATA	517.333
6055	RENTAL CAR FACILITIES - AVIS ADMIN./MAINT./WASH	25.776	507.514
6060	RENTAL CAR FACILITIES - ALAMO/NATIONAL TIRE STORAGE	6.744	522.155
6065	RENTAL CAR FACILITIES - ALAMO/NATIONAL FUEL TANKS (2)	NO DATA	529.333
6070	RENTAL CAR FACILITIES - ALAMO/NATIONAL ADMIN./MAINT.	16.308	513.043
6075	GROUND TRANSPORTATION STAGING AREA ENTRY	17.763	513.055

NO.	FACILITY	A.G.L.	M.S.L.
6080	GROUND TRANSPORTATION STAGING AREA	NO DATA	528.416
6085	RENTAL CAR FACILITIES - THRIFTY ADMIN./WASH	11.678	507.266
6095	RENTAL CAR FACILITIES - ENTERPRISE ADMIN./CAR WASH	13.215	485.139
6100	RENTAL CAR FACILITIES - ENTERPRISE FUEL TANK	15.097	484.722
6105	RENTAL CAR FACILITIES - ADVANTAGE ADMINISTRATION	22.670	484.879
6110	RENTAL CAR FACILITIES - ADVANTAGE FUEL TANK	16.149	484.729
6114	RENTAL CAR FACILITIES - DOLLAR FUEL TANK	10.819	690.704
6115	RENTAL CAR FACILITIES - DOLLAR ADMIN./MAINT./WASH	15.832	690.704
7000	RENTAL CAR FACILITIES - HERTZ ADMIN./MAINT.	19.387	497.970
7001	RENTAL CAR FACILITIES - HERTZ FUEL ISLAND/WASH	14.862	499.666
7002	RENTAL CAR FACILITIES - HERTZ FUEL TANKS (3)	NO DATA	521.000
7003	DOA FUEL FACILITY	12.140	497.131
7004	DOA FUEL ISLAND (DUAL)	17.858	512.147
7005	GSEM FACILITY	26.576	485.083
7006	DOA DEICING STORAGE	9.618	484.752
7007	DOA FUEL TANKS (2)	NO DATA	529.400
7008	DOA FUEL ISLAND (DUAL)	15.286	507.910
7010	FUEL FACILITY - OPERATIONS & MAINTENANCE	13.700	690.125
7015	FUEL FACILITY - FUEL TANK #1	37.250	547.416
7020	FUEL FACILITY - FUEL TANK #2	40.000	550.416
7025	AIRLINE FREIGHT BUILDING #2	29.037	497.568
7030	AIRLINE FREIGHT BUILDING #1	22.248	484.219
7031	GUARD SHACK	10.591	497.319
7032	GUARD SHACK	10.477	496.363
7033	TRASH COMPACTOR	19.863	496.996
7034	TRASH COMPACTOR FACILITY - OFFICE	10.398	486.758
7035	BARBARA JORDAN TERMINAL	73.394	571.000
7037	CONRAC FACILITY	67.354	575.939
7038	CONRAC - QUICK TURNAROUND FACILITY	67.354	575.939
7040	PARKING GARAGE	32.451	523.783
7041	DOA EMERGENCY GENERATOR	12.707	500.402
7045	PARKING GARAGE ENTRANCE TICKET STATION	5.000	512.580
7050	PARKING GARAGE ENTRANCE TICKET STATION	5.000	495.616
7055	PARKING GARAGE ENTRANCE TICKET STATION	5.000	498.920
7060	PARKING GARAGE ENTRANCE TICKET STATION	5.000	495.562
7065	PARKING GARAGE ENTRANCE TICKET STATION	5.000	495.840
7070	PARKING GARAGE ENTRANCE TICKET STATION	5.000	500.472
7075	PARKING GARAGE ENTRANCE TICKET STATION	5.000	501.613
7080	NEW PARKING GARAGE	600.616	509.000

NO.	FACILITY	A.G.L.	M.S.L.
7085	NEW AIRPORT ADMINISTRATION BUILDING	591.500	509.050
7125	PARKING GARAGE EXIT PLAZA BOOTH	12.250	512.000
7135	PARKING GARAGE EXIT PLAZA BOOTH	12.250	512.000
7145	PARKING GARAGE EXIT PLAZA BOOTH	12.250	512.000
7155	PARKING GARAGE EXIT PLAZA BOOTH	12.250	512.000
7165	PARKING GARAGE EXIT PLAZA BOOTH	12.250	512.000
7170	PARKING GARAGE EXIT PLAZA BOOTH	12.250	512.000
7175	PARKING GARAGE EXIT PLAZA BOOTH	12.250	512.000
7180	PARKING GARAGE EXIT PLAZA BOOTH	12.250	512.000
7185	PARKING GARAGE EXIT PLAZA BOOTH	12.250	512.000
7190	PARKING GARAGE ENTRANCE TICKET STATION	5.000	NO DATA
7195	PARKING GARAGE ENTRANCE TICKET STATION	5.000	NO DATA
7200	PARKING GARAGE ENTRANCE TICKET STATION	5.000	NO DATA
7205	PARKING GARAGE ENTRANCE TICKET STATION	5.000	NO DATA
7210	LOT B PARKING SHELTER	10.891	494.713
7215	LOT B PARKING SHELTER	9.998	497.767
7220	LOT B PARKING SHELTER	10.205	510.541
7225	LOT C PARKING SHELTER	9.769	519.579
7230	LOT C PARKING SHELTER	9.768	502.051
7235	LOT C PARKING SHELTER	9.679	511.798
7240	LOT C PARKING SHELTER	9.824	519.579
7245	LOT D PARKING SHELTER	9.612	501.385
7250	LOT D PARKING SHELTER	10.470	512.147
7255	LOT D PARKING SHELTER	10.410	500.899
7260	LOT F PARKING SHELTER	10.985	515.583
7265	LOT F PARKING SHELTER	10.899	515.583
7270	LOT F PARKING SHELTER	11.501	515.583
7271	AIR FORCE MAINTENANCE BUILDING (LOT F)	13.325	502.024
7272	LOT F PARKING SHELTER	9.755	503.348
7273	LOT F PARKING SHELTER	9.324	503.809
7275	LOT E PARKING SHELTER	10.023	514.003
7280	LOT E PARKING SHELTER	9.977	516.492
7285	PARKING MANAGEMENT BUILDING #2	12.351	503.423
7286	NORTH PARKING LOT LIGHTING BUILDING	10.857	516.604
7290	LONG-TERM NORTH EXIT PLAZA BOOTH	15.356	508.525
7295	LONG-TERM NORTH EXIT PLAZA BOOTH	15.356	483.775
7300	LONG-TERM NORTH EXIT PLAZA BOOTH	15.356	508.525
7305	LONG-TERM NORTH EXIT PLAZA BOOTH	15.356	483.775
7310	LONG-TERM NORTH EXIT PLAZA BOOTH	15.356	483.775

NO.	FACILITY	A.G.L.	M.S.L.
7324	LOT G PARKING SHELTER	10.251	514.760
7325	LOT G PARKING SHELTER	9.693	514.943
7330	LOT G PARKING SHELTER	10.256	511.798
7335	LOT G PARKING SHELTER	10.165	514.003
7350	DOA PARKING MANAGEMENT FACILITY	14.340	516.908
7355	ABIA INFORMATION SYSTEMS BUILDING	12.147	509.303
7360	CENTRAL UTILITY PLANT	24.820	507.322
7365	CENTRAL UTILITY PLANT COOLING TOWER	24.820	501.304
7370	CENTRAL UTILITY PLANT - THERMAL STORAGE FACILITY	NO DATA	551.074
7373	IN-FLIGHT GUARD SHACK	11.478	519.657
7374	IN-FLIGHT CATERING STORAGE BUILDING	9.864	519.657
7375	IN-FLIGHT CATERING BUILDING	28.141	518.577
7380	LOT J PARKING SHELTER	9.945	532.101
7381	LOT J PARKING SHELTER	9.402	532.058
7385	LOT J PARKING SHELTER	10.384	532.101
7388	LOT J PARKING SHELTER	9.966	491.962
7390	LOT J PARKING SHELTER	10.083	495.035
7395	LOT J PARKING SHELTER	10.532	532.053
8005	ATLANTIC AVIATION HANGAR #1	24.496	516.075
8010	ATLANTIC AVIATION HANGAR #2	35.751	516.785
8015	ATLANTIC AVIATION HANGAR #3	35.606	516.370
8020	ATLANTIC AVIATION HANGAR #4	35.929	516.273
8025	ATLANTIC AVIATION TERMINAL BUILDING	32.438	526.414
8030	ATLANTIC AVIATION HANGAR #5	36.526	517.241
8031	RAPTOR HANGAR	45.779	523.783
8032	ATLANTIC AVIATION HANGAR #6	28.188	517.643
8035	DOA STORAGE FACILITY	19.498	523.923
8090	ARFF STATION #1	25.680	521.441
8095	DOA STORAGE FACILITY	25.697	519.053
8100	DOA STORAGE FACILITY	25.551	544.518
8105	AIRFIELD LIGHTING VAULT	18.901	514.592
8110	FAA TRACON	16.133	508.798
8110	FAA ATCT	226.416	719.081
8115	FAA SUPPORT BUILDING	16.133	523.441
8125	TEXAS NATIONAL GUARD (DOA STORAGE USE)	14.220	484.483
8130	TEXAS NATIONAL GUARD HANGAR (DOA STORAGE USE)	44.842	484.334
8135	TEXAS NATIONAL GUARD (DOA STORAGE USE)	21.012	482.636
8150	DOA HAZARDOUS STORAGE FACILITY	11.555	480.684
8170	SOUTH TERMINAL	22.141	542.556

NO.	FACILITY	A.G.L.	M.S.L.
8175	TEXAS NATIONAL GUARD	19.389	546.033
8180	TEXAS NATIONAL GUARD	27.018	519.026
8185	TEXAS NATIONAL GUARD	44.798	495.865
8190	TEXAS NATIONAL GUARD	14.410	546.033
8195	TEXAS NATIONAL GUARD	18.807	551.585
8200	TEXAS NATIONAL GUARD	17.940	498.912
8205	TEXAS NATIONAL GUARD	10.639	513.623
8210	TEXAS NATIONAL GUARD	13.062	541.353
8215	TEXAS NATIONAL GUARD	12.592	690.805
8217	DOA MAINTENANCE WOOD SHOP	17.581	541.470
8218	DOA MAINTENANCE STORAGE BUILDING	18.171	502.979
8219	DOA MAINTENANCE STORAGE BUILDING	17.747	503.172
8220	DOA MAINTENANCE COMPLEX FACILITY	19.400	541.353
8225	TEXAS NATIONAL GUARD	29.977	499.815
8231	DOA PAINT BOOTH	17.876	690.805
8235	DOA MAINTENANCE FACILITY	9.556	502.446
8240	DOA STORAGE FACILITY	19.960	502.446
8247	DOA MAINTENANCE PARKING CANOPY	13.953	520.186
8248	DOA MAINTENANCE WASH BAY	17.260	551.585
8249	DOA MAINTENANCE PARKING CANOPY	12.880	537.264
8250	DOA AIRPORT MAINTENANCE FACILITY	12.398	518.460
8251	ABOVE GROUND STORAGE TANK - AST	11.360	537.264
8253	DOA FIELD MAINTENANCE SHOP BUILDING	23.143	517.877
8255	DOA AIRPORT MAINTENANCE FACILITY	11.599	539.268
8260	DOA HAZARDOUS STORAGE FACILITY	11.438	518.136
8265	DOA TRANSCEIVER	12.501	503.769
8270	GUARD SHACK	9.550	517.196
9005	DME - RWY. 35R	9.315	519.596
9010	SHED	9.848	519.074
9015	SIGNATURE FLIGHT SUPPORT TERMINAL	20.457	516.848
9020	SIGNATURE FLIGHT SUPPORT HANGAR #1	35.426	490.905
9025	SIGNATURE FLIGHT SUPPORT HANGAR #2	35.426	504.020
9030	SIGNATURE FLIGHT SUPPORT HANGAR #3	35.426	495.382
9035	SIGNATURE FLIGHT SUPPORT HANGAR #4	24.718	503.093
9040	SIGNATURE FLIGHT SUPPORT HANGAR #5	24.718	496.969
9045	PRIVATE HANGAR	38.624	507.746
9050	T-HANGAR A	18.634	503.093
9055	T-HANGAR B	16.552	503.093
9060	T-HANGAR C	18.864	503.600

NO.	FACILITY	A.G.L.	M.S.L.
9065	MILLION AIR HANGAR #1	46.500	146.500
9070	MILLION AIR HANGAR #2	46.500	146.500
9075	MILLION AIR HANGAR #3	44.500	144.500
9080	MILLION AIR HANGAR #4	44.500	144.500
9085	MILLION AIR HANGAR #5	45.000	145.000
9090	MILLION AIR HANGAR #6	44.500	144.500
9095	MILLION AIR HANGAR #7	44.500	144.500
9100	MILLION AIR FBO TERMINAL	46.583	146.583
9105	AIRCRAFT COVERED CANOPY	35.483	135.483
9500	AASF GUARD BOOTH	10.183	484.879
9505	AASF JOINT GUARD & RESERVE MAINTENANCE FACILITY	19.309	690.805
9510	AASF GUARD BOOTH	9.353	521.605
9515	AASF FUEL TRUCKS COVERED CANOPY	17.864	521.605
9520	AASF FUEL STORAGE TANKS (2)	8.776	493.475
9525	AASF FLAMMABLE/COMBUSTIBLE STORAGE "A"	NO DATA	484.166
9526	AASF CONTROLLED WASTE BUILDING "B"	NO DATA	484.166
9527	AASF BULK POL BUILDING C	10.000	514.512
9528	AASF BULK POL BUILDING D	10.000	514.411
9529	AASF BULK POL BUILDING E	10.000	516.409
9530	AASF FIXED WING SUPPORT	42.075	519.733
9532	AASF FIXED WING HANGAR	42.075	485.105
9535	AASF OPERATIONS SPECIALIST	30.170	518.739
9540	AASF ROTARY WING SUPPORT	30.170	518.739
9541	AASF ROTARY WING HANGAR	30.170	536.425
9545	AASF WASH RACK	NO DATA	481.750
9550	AASF ROTARY WING UNHEATED STORAGE	39.609	493.531
9555	AASF FIRE FIGHTING FACILITY	18.249	552.169
9560	AASF ARMED FORCES GUARD RESERVE CENTER	38.748	524.211
9565	AASF AFGRC & JOINT VEHICLE MAINT. STORAGE	19.769	506.992
9566	AASF AFGRC & JOINT VEHICLE MAINT. WASH	19.060	521.310
9567	AASF AFGRC & JOINT VEHICLE MAINT. FUEL DISPENSER	19.838	506.992
9570	ROTATING BEACON	6.938	521.310
10005	WAREHOUSE (OFF AIRPORT PROPERTY)	23.582	523.905
11005	RTR-1	11.954	540.944
13005	PERIMETER ROAD FACILITY	13.241	522.238
14005	RTR-2	12.611	522.238
15005	MALSR SUPPORT BUILDING - RWY. 35L	NO DATA	511.080

FAA DISCLAIMER:

1. THE PREPARATION OF THIS DOCUMENT MAY HAVE BEEN SUPPORTED, IN PART, THROUGH A PLANNING GRANT FROM THE FEDERAL AVIATION ADMINISTRATION AS PROVIDED UNDER SECTION 505 OF THE AIRPORT AND AIRWAY IMPROVEMENT ACT OF 1982. THE CONTENTS DO NOT NECESSARILY REFLECT THE OFFICIAL VIEWS OR POLICY OF THE FAA. ACCEPTANCE OF THIS REPORT BY THE FAA DOES NOT IN ANY WAY CONSTITUTE A COMMITMENT ON THE PART OF THE UNITED STATES TO PARTICIPATE IN ANY DEVELOPMENT DEPICTED THEREIN, NOR DOES IT INDICATE THAT THE PROPOSED DEVELOPMENT IS ENVIRONMENTALLY ACCEPTABLE WITH APPROPRIATE PUBLIC LAWS.
2. THE FAA'S APPROVAL OF THIS AIRPORT LAYOUT PLAN (ALP) REPRESENTS ACCEPTANCE OF THE GENERAL LOCATION OF FUTURE FACILITIES DEPICTED. DURING THE PRELIMINARY DESIGN PHASE, THE AIRPORT OWNER SHALL SUBMIT, FOR FAA APPROVAL: FINAL LOCATIONS, HEIGHTS, AND EXTERIOR FINISH OF ALL STRUCTURES. THE FAA'S CONCERNS ARE OBSTRUCTIONS, IMPACT ON ELECTRONIC FACILITIES, AND ADVERSE IMPACT ON CONTROLLER VIEW OF AIRCRAFT APPROACHES AND GROUND MOVEMENT AREAS WHICH COULD ADVERSELY AFFECT THE SAFETY, EFFICIENCY, OR UTILITY OF THE AIRPORT.

GARVER

NOTES:
1. USED NAD 83 STATE PLANE COORDINATE SYSTEM
2. NAVD88 VERTICAL CONTROL DATUM USED FOR ELEVATION.
3. WAIVER OF DESIGN STANDARDS FOR PAVED OVERRUN AREA OF RUNWAY 17R ISSUED JUNE 15, 1995.
4. AIRPORT ELEVATION: 541.5' NAVD88 (MSL)

DRAFT

TRUE NORTH — MAGNETIC NORTH 3°44' EAST

MAGNETIC DECLINATION
3° 44' E
SEPTEMBER 21, 2018
ANNUAL CHANGE 0° 7' W

600' 300' 0 600' 1200'
(IN FEET)
SCALE 1" = 600'

APPROVAL
AUSTIN-BERGSTROM INTERNATIONAL AIRPORT
CITY OF AUSTIN AVIATION DEPARTMENT

JENNIFER WILLIAMS, PROJECT MANAGER DATE

FAA ASW-ADO APPROVAL BLOCK:

FEDERAL AVIATION ADMINISTRATION
FORT WORTH AIRPORTS DISTRICT OFFICE

CONDITIONALLY APPROVED: ______ MANAGER, ASW-ADO

DATE: ______

SUBJECT TO COMMENTS IN LETTER DATED: ______

AIRSPACE STUDY NUMBER: ______

NO.	DATE	ISSUE	BY

JOB NO.:
DRAWN BY: CS
CHECKED BY: TSP
COORD. CHECK:
FILE NAME: M3343-C-MP-01.dwg
DATE: JANUARY 21, 2019
SCALE: 1" = 600'

3

Austin-Bergstrom International Airport

AIRPORT LAYOUT PLAN (EXISTING)